
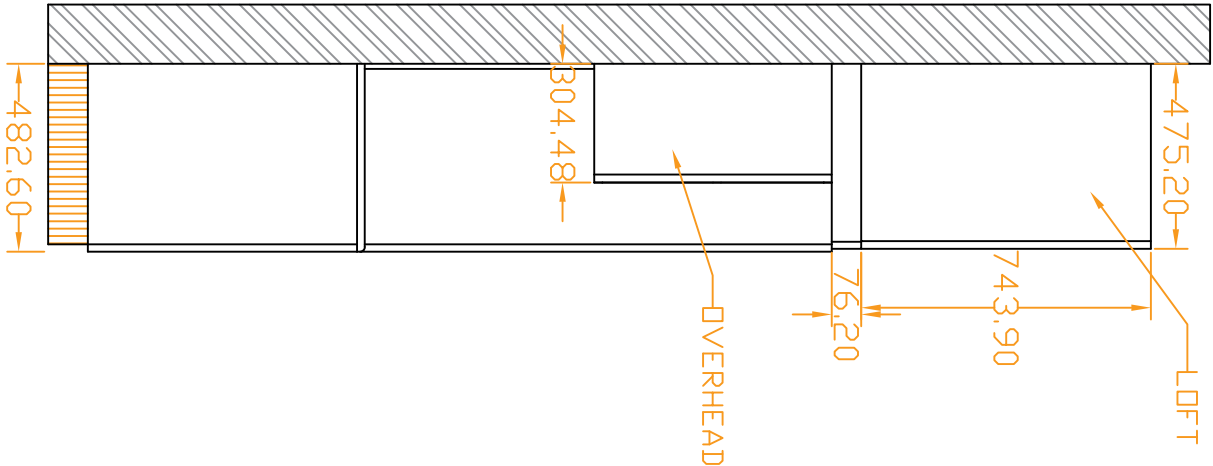


Mr. SANTOSH

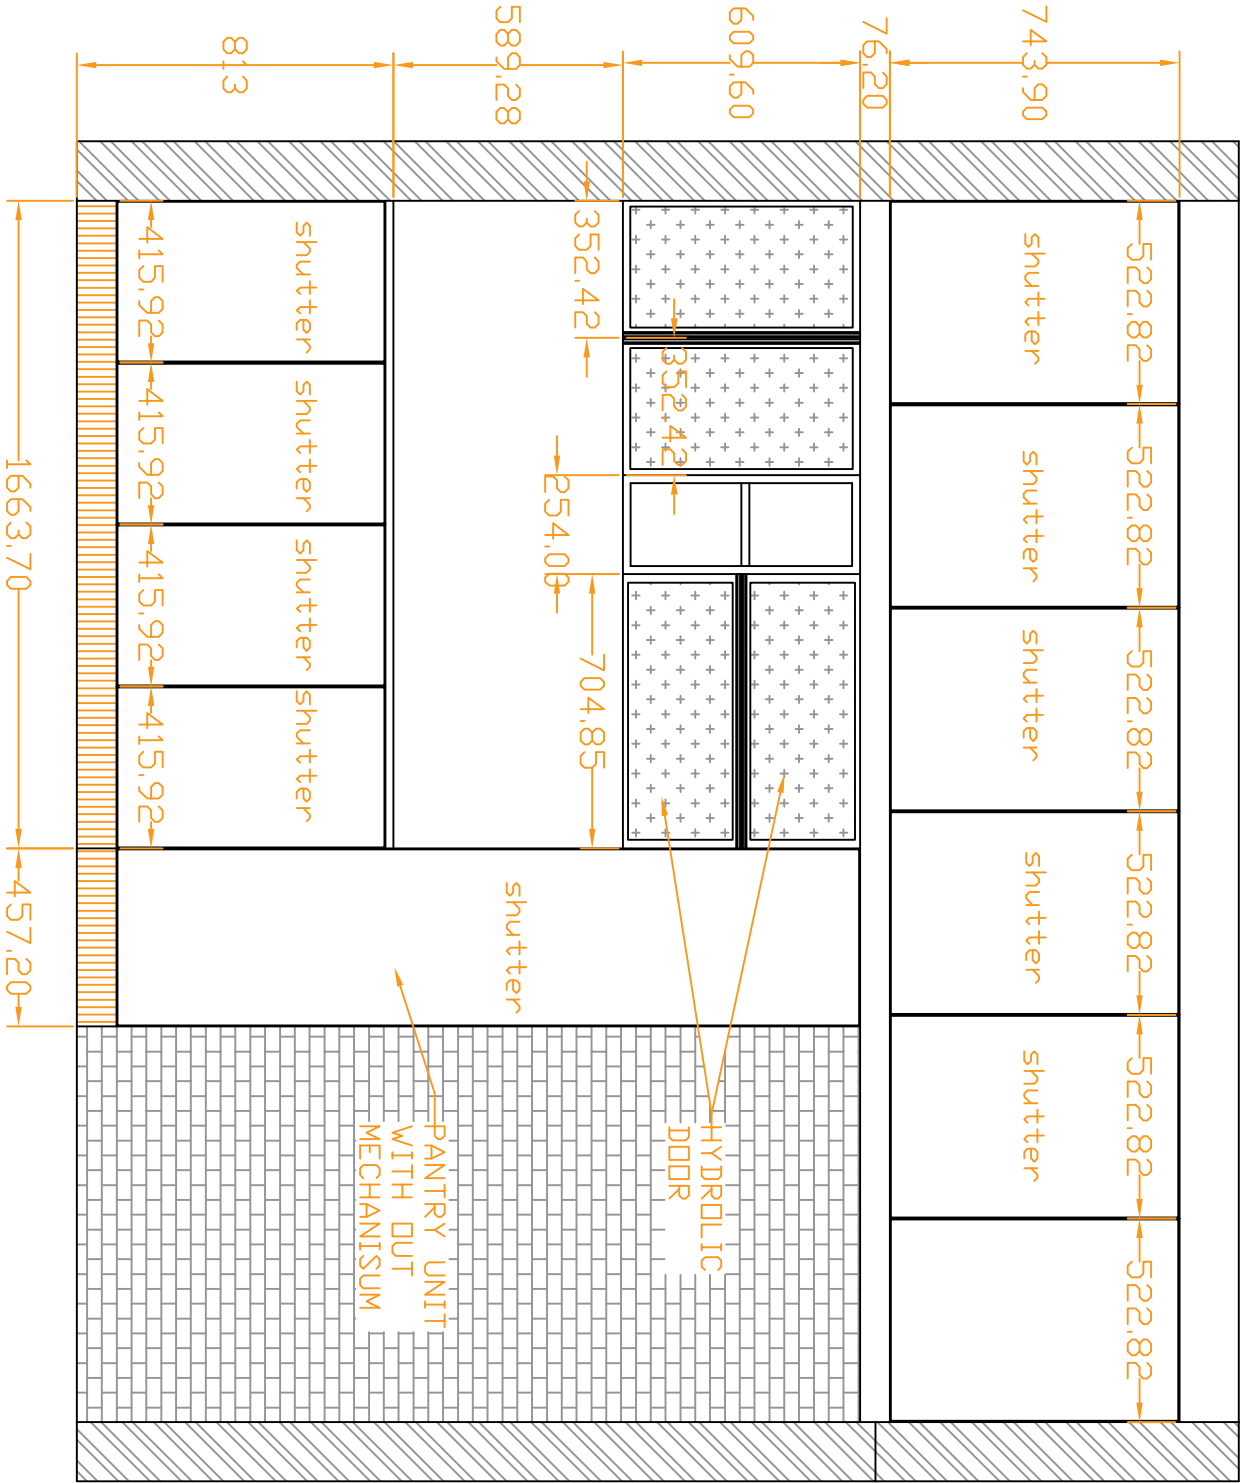

KITCHEN BACK UNIT FRONT &SIDE VIEW ELIVATTION