


Mr. SANTOSH

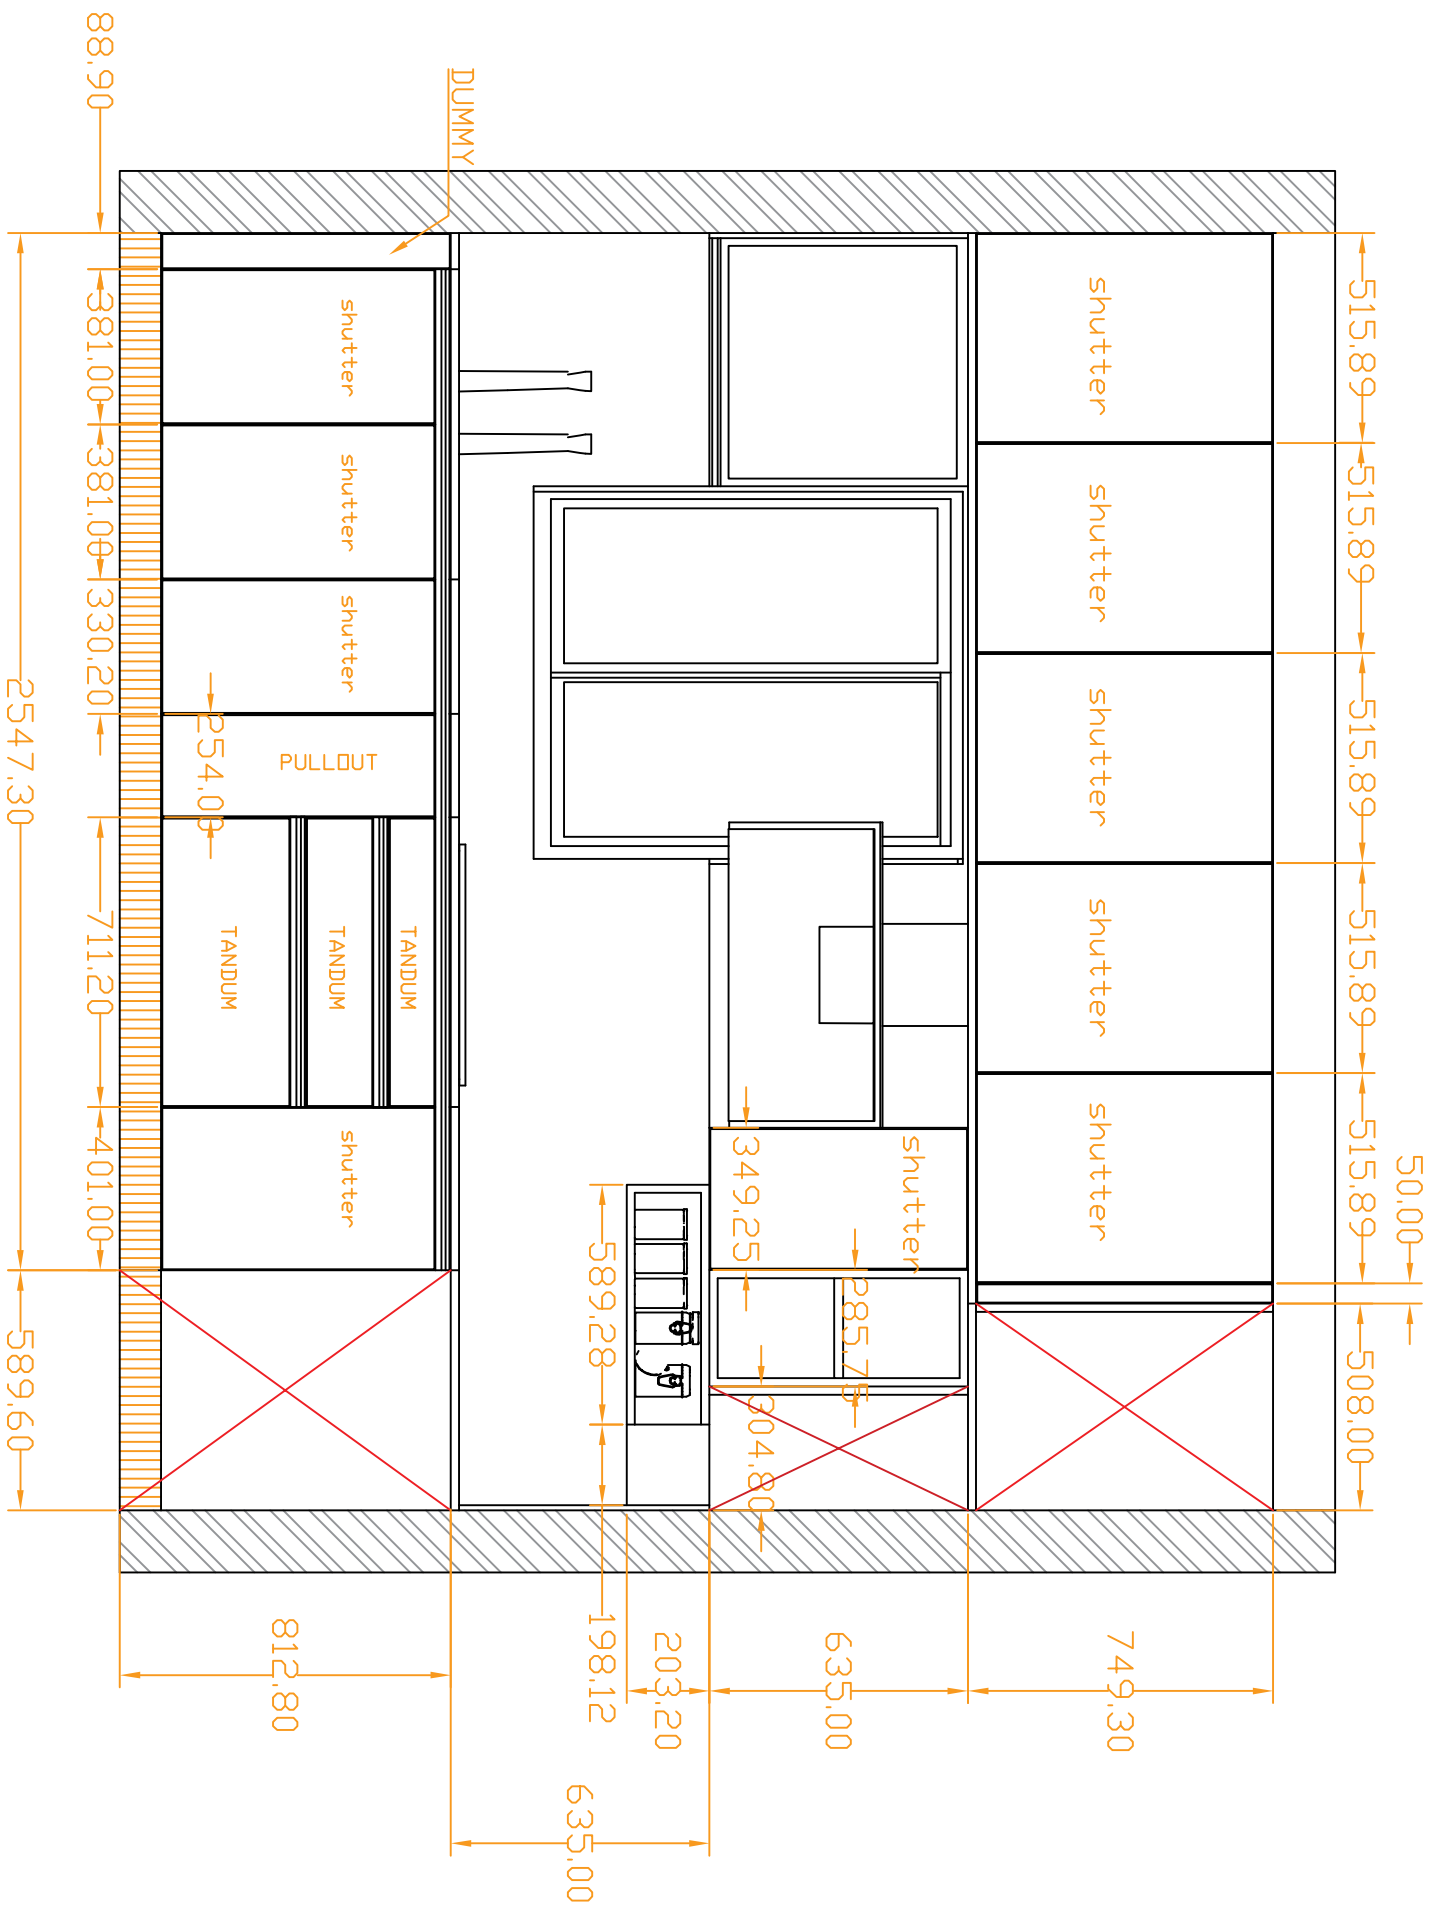

KITCHEN FRONT VIEW ELIVATITION