


MR. SANTOSH

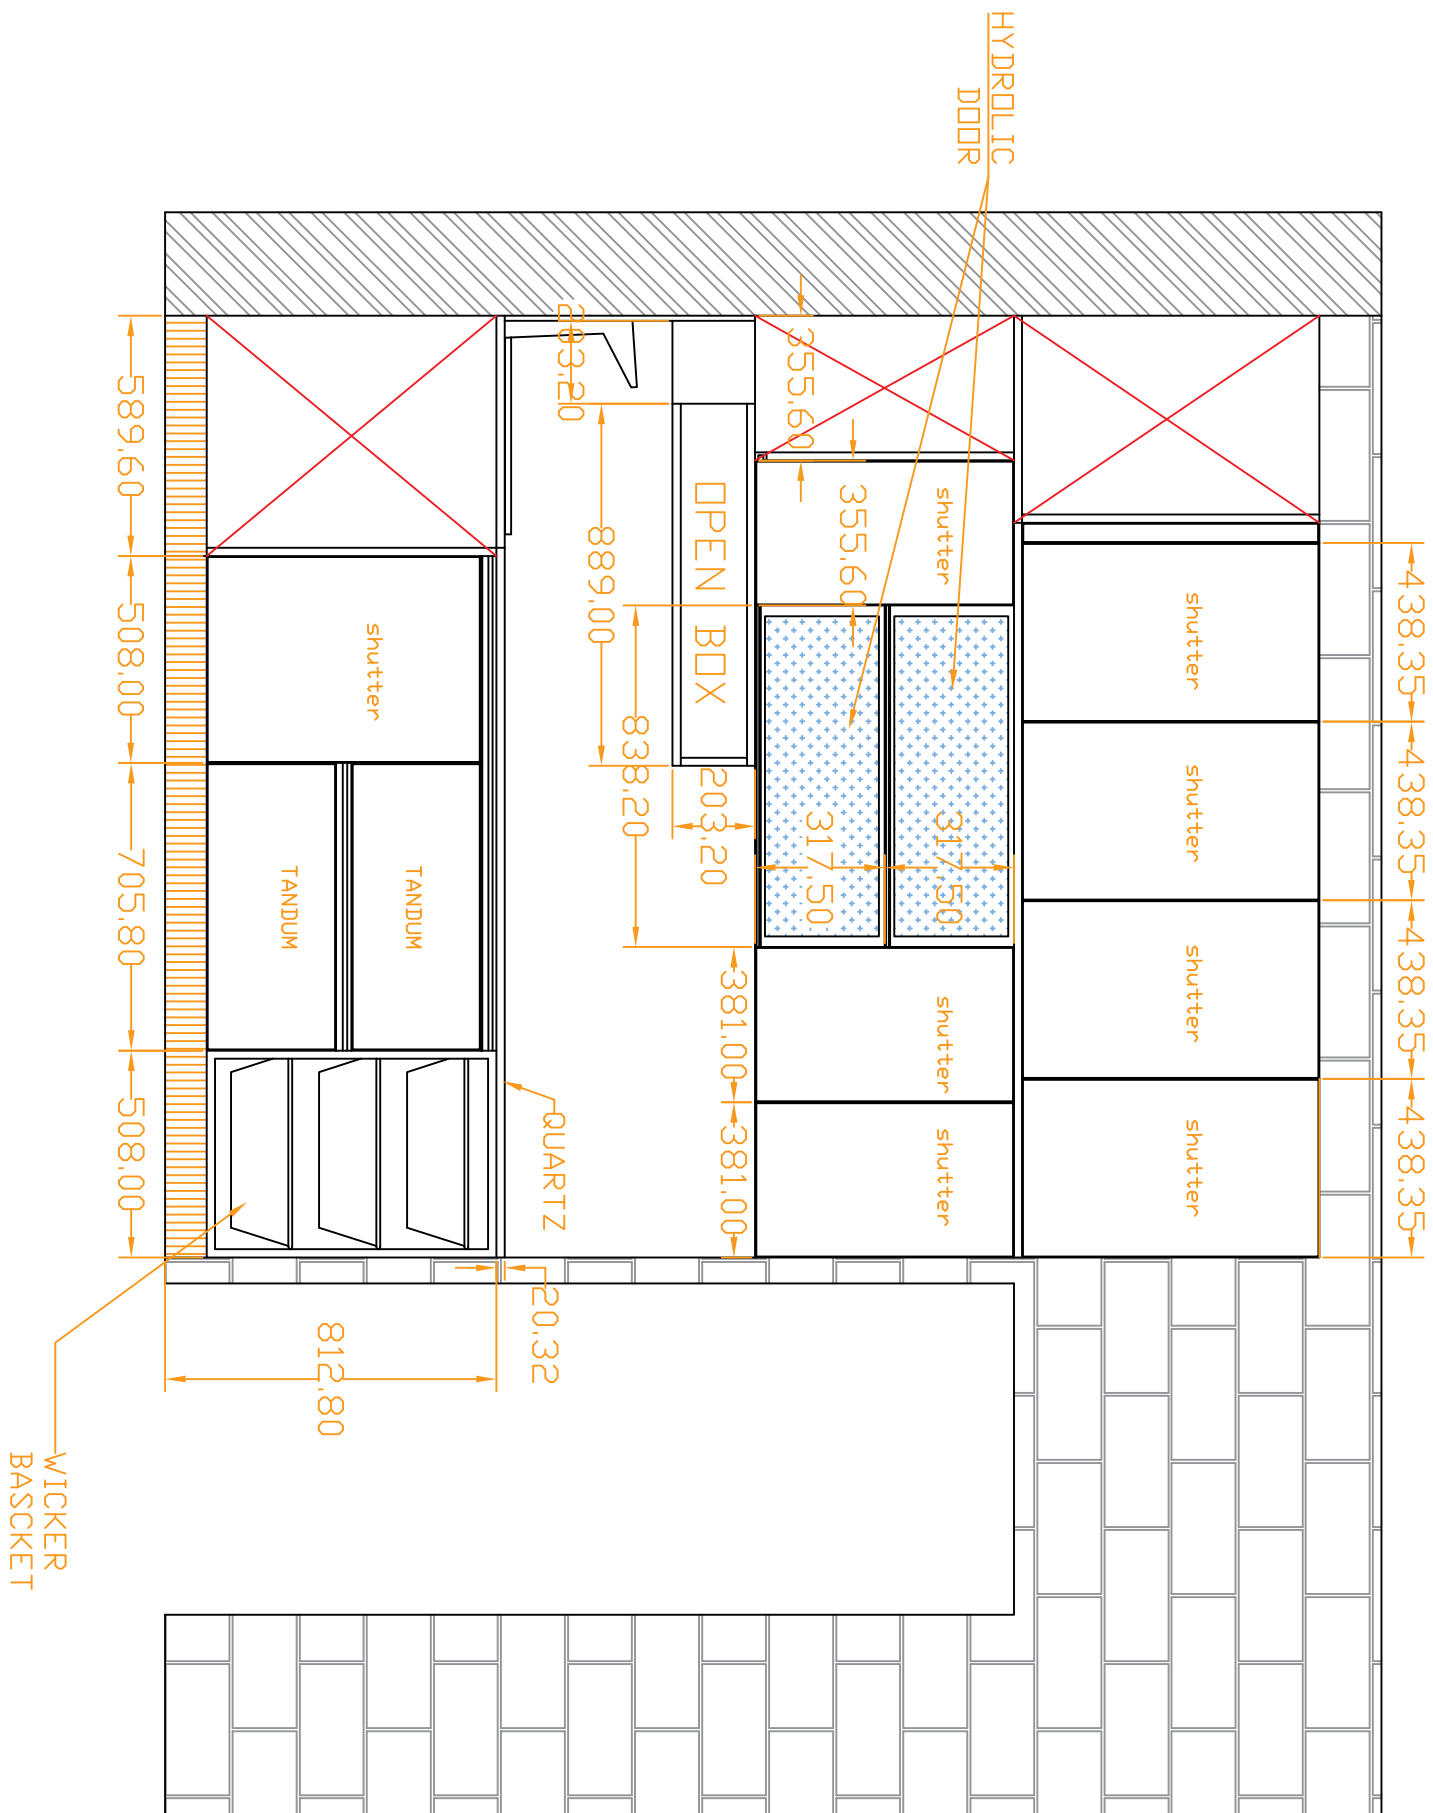

## KITCHEN RIGHT SIDE VIEW ELIVATITION